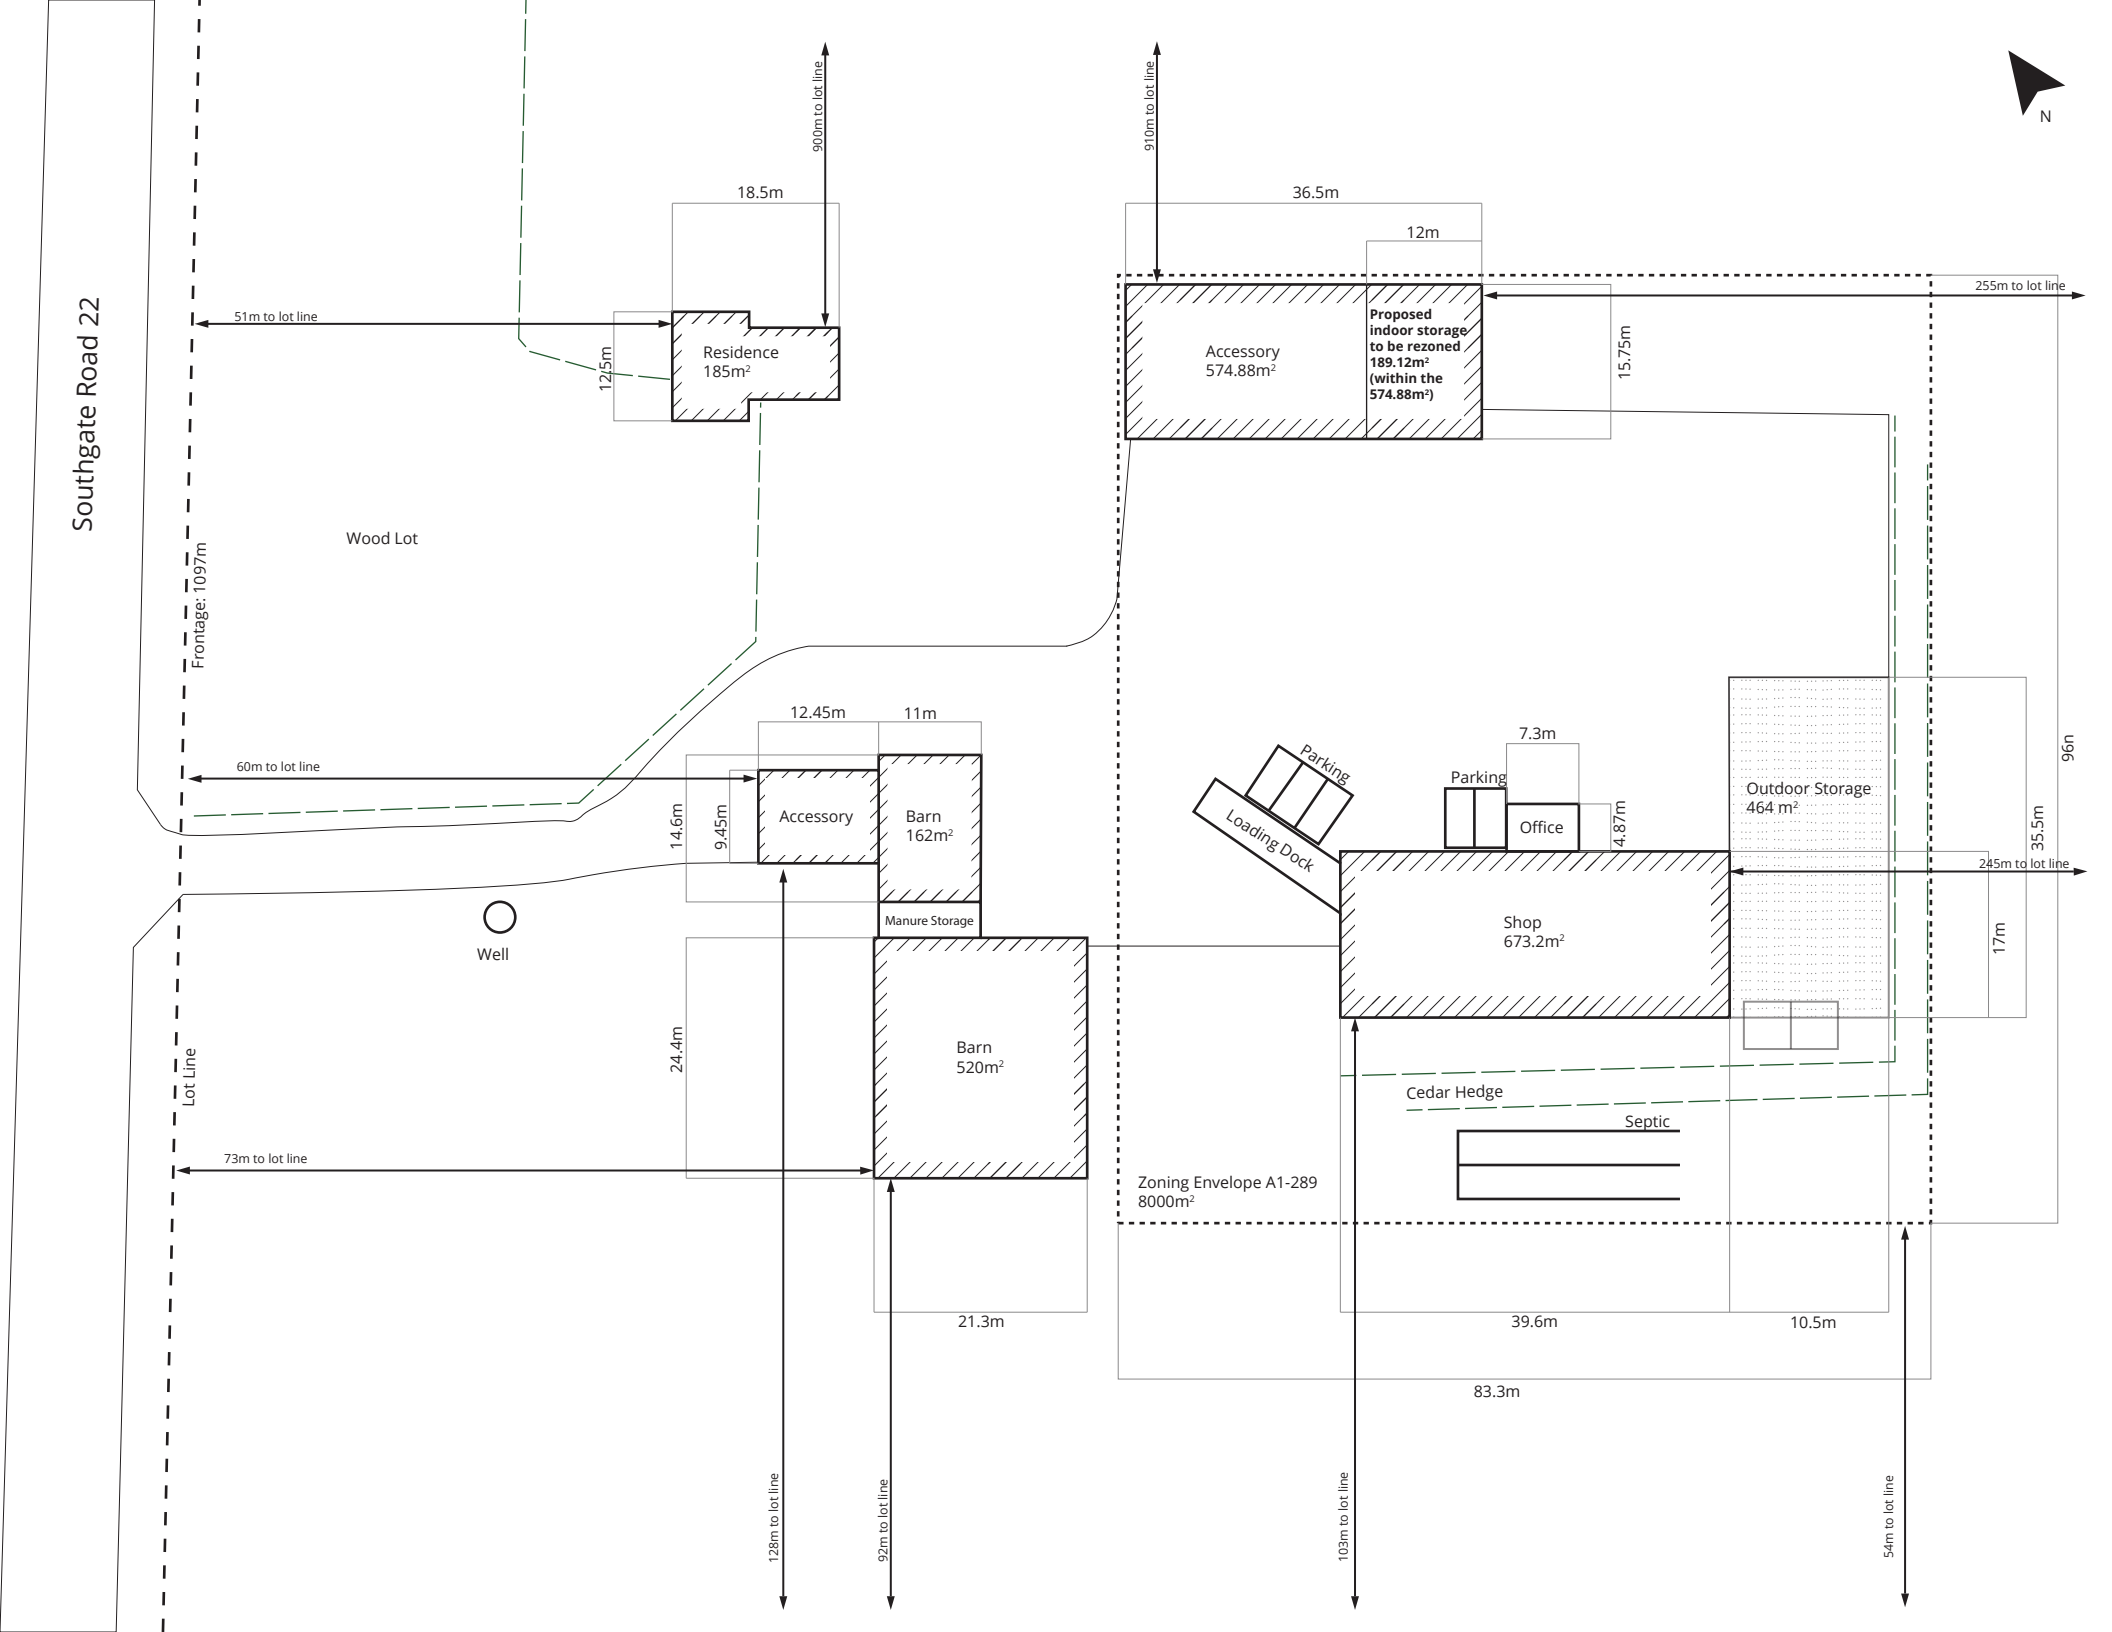
Southgate Road 22
Frontage: 1097m
Lot Line
Wood Lot
N
900m to lot line
910m to lot line
18.5m
36.5m
12m
51m to lot line
12.5m
Residence
185m²
Accessory
574.88m²
Proposed indoor storage to be rezoned 189.12m² (within the 574.88m²)
15.75m
255m to lot line
12.45m
11m
60m to lot line
14.6m
9.45m
Accessory
Barn
162m²
Manure Storage
Well
Parking
Loading Dock
7.3m
Parking
Office
4.87m
Outdoor Storage
464 m²
96n
35.5m
245m to lot line
Shop
673.2m²
17m
24.4m
Barn
520m²
Cedar Hedge
Septic
73m to lot line
Zoning Envelope A1-289
8000m²
21.3m
39.6m
10.5m
83.3m
128m to lot line
92m to lot line
103m to lot line
54m to lot line