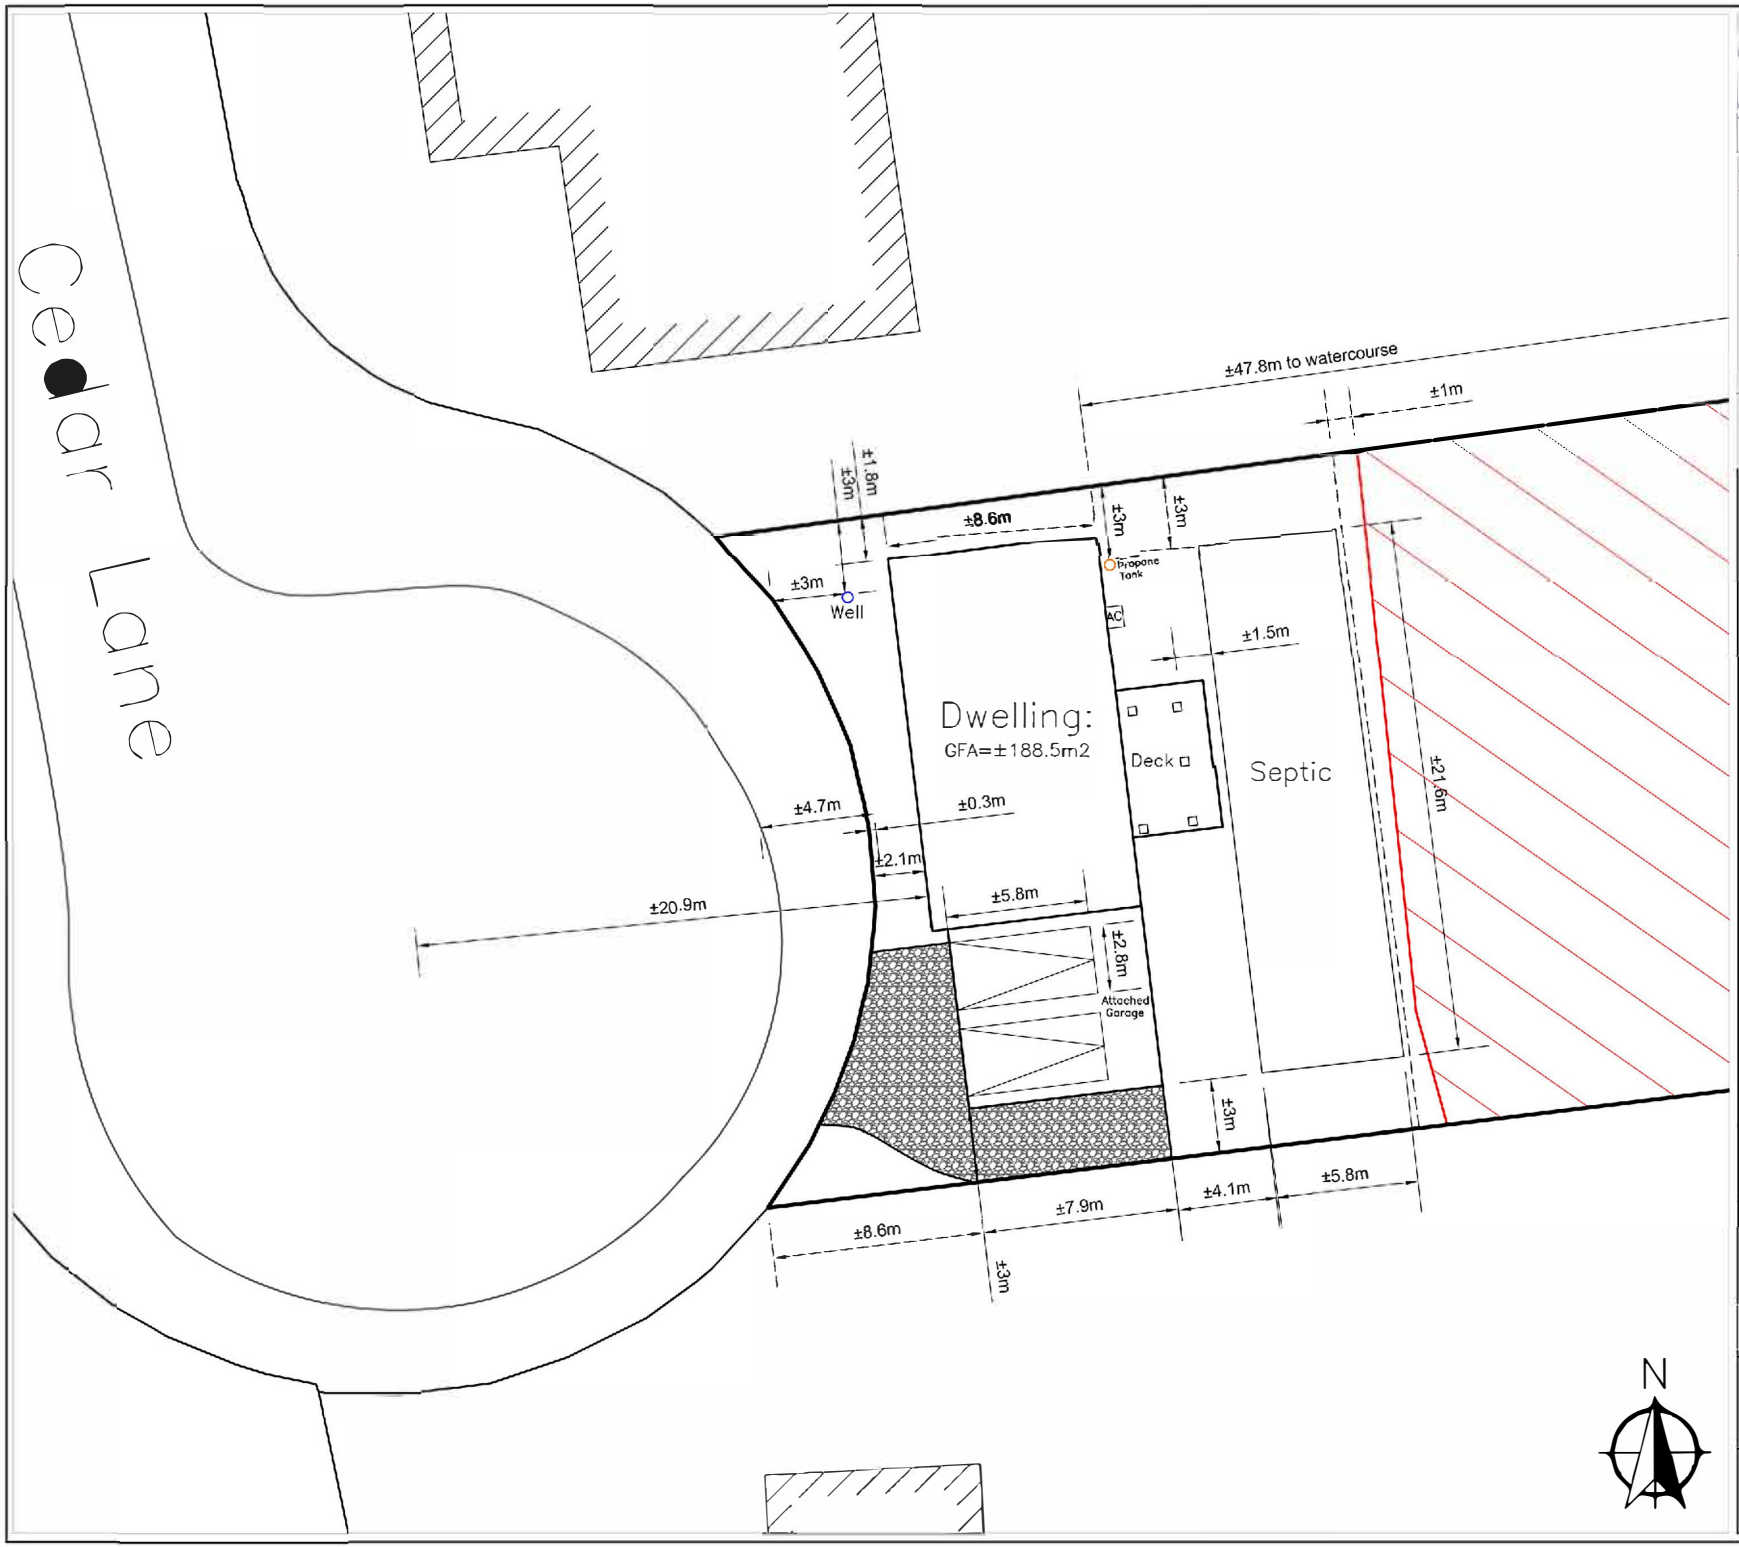

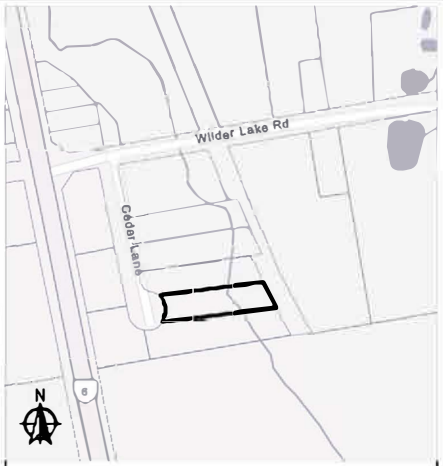

Cedar Lane
ARN: 420706000103404
PLAN 815 LOT 4 SUB OF CON 1;EGR LOT 4
Township of Southgate
(Geographic Township of Egremont)
Grey County

Legend

- Subject Lands
- Property Boundaries
- Extent of Travelled Road
- Silt Fence
- Existing Dwellings
- Parking Space
- Gravel Driveway
- Floodplain Limit
- Deck Pier/Footing
- Well Location
- Propane Tank Location
- AC Airconditioner Location

* measurements are approximate

Cuesta PLANNING CONSULTANTS INC.
Urban and Rural Planning and Resource Management
978 First Avenue West
Owen Sound, Ontario
N4K 4K5
(519) 372-9750
Fax: (519) 372-9953
1-800-653-7692
e-mail: cuesta@cuestaplanning.com

Dwn. By:	Date Printed:
V.Muhunthan	October 16, 2024
File: x	Project Name: Sylvest